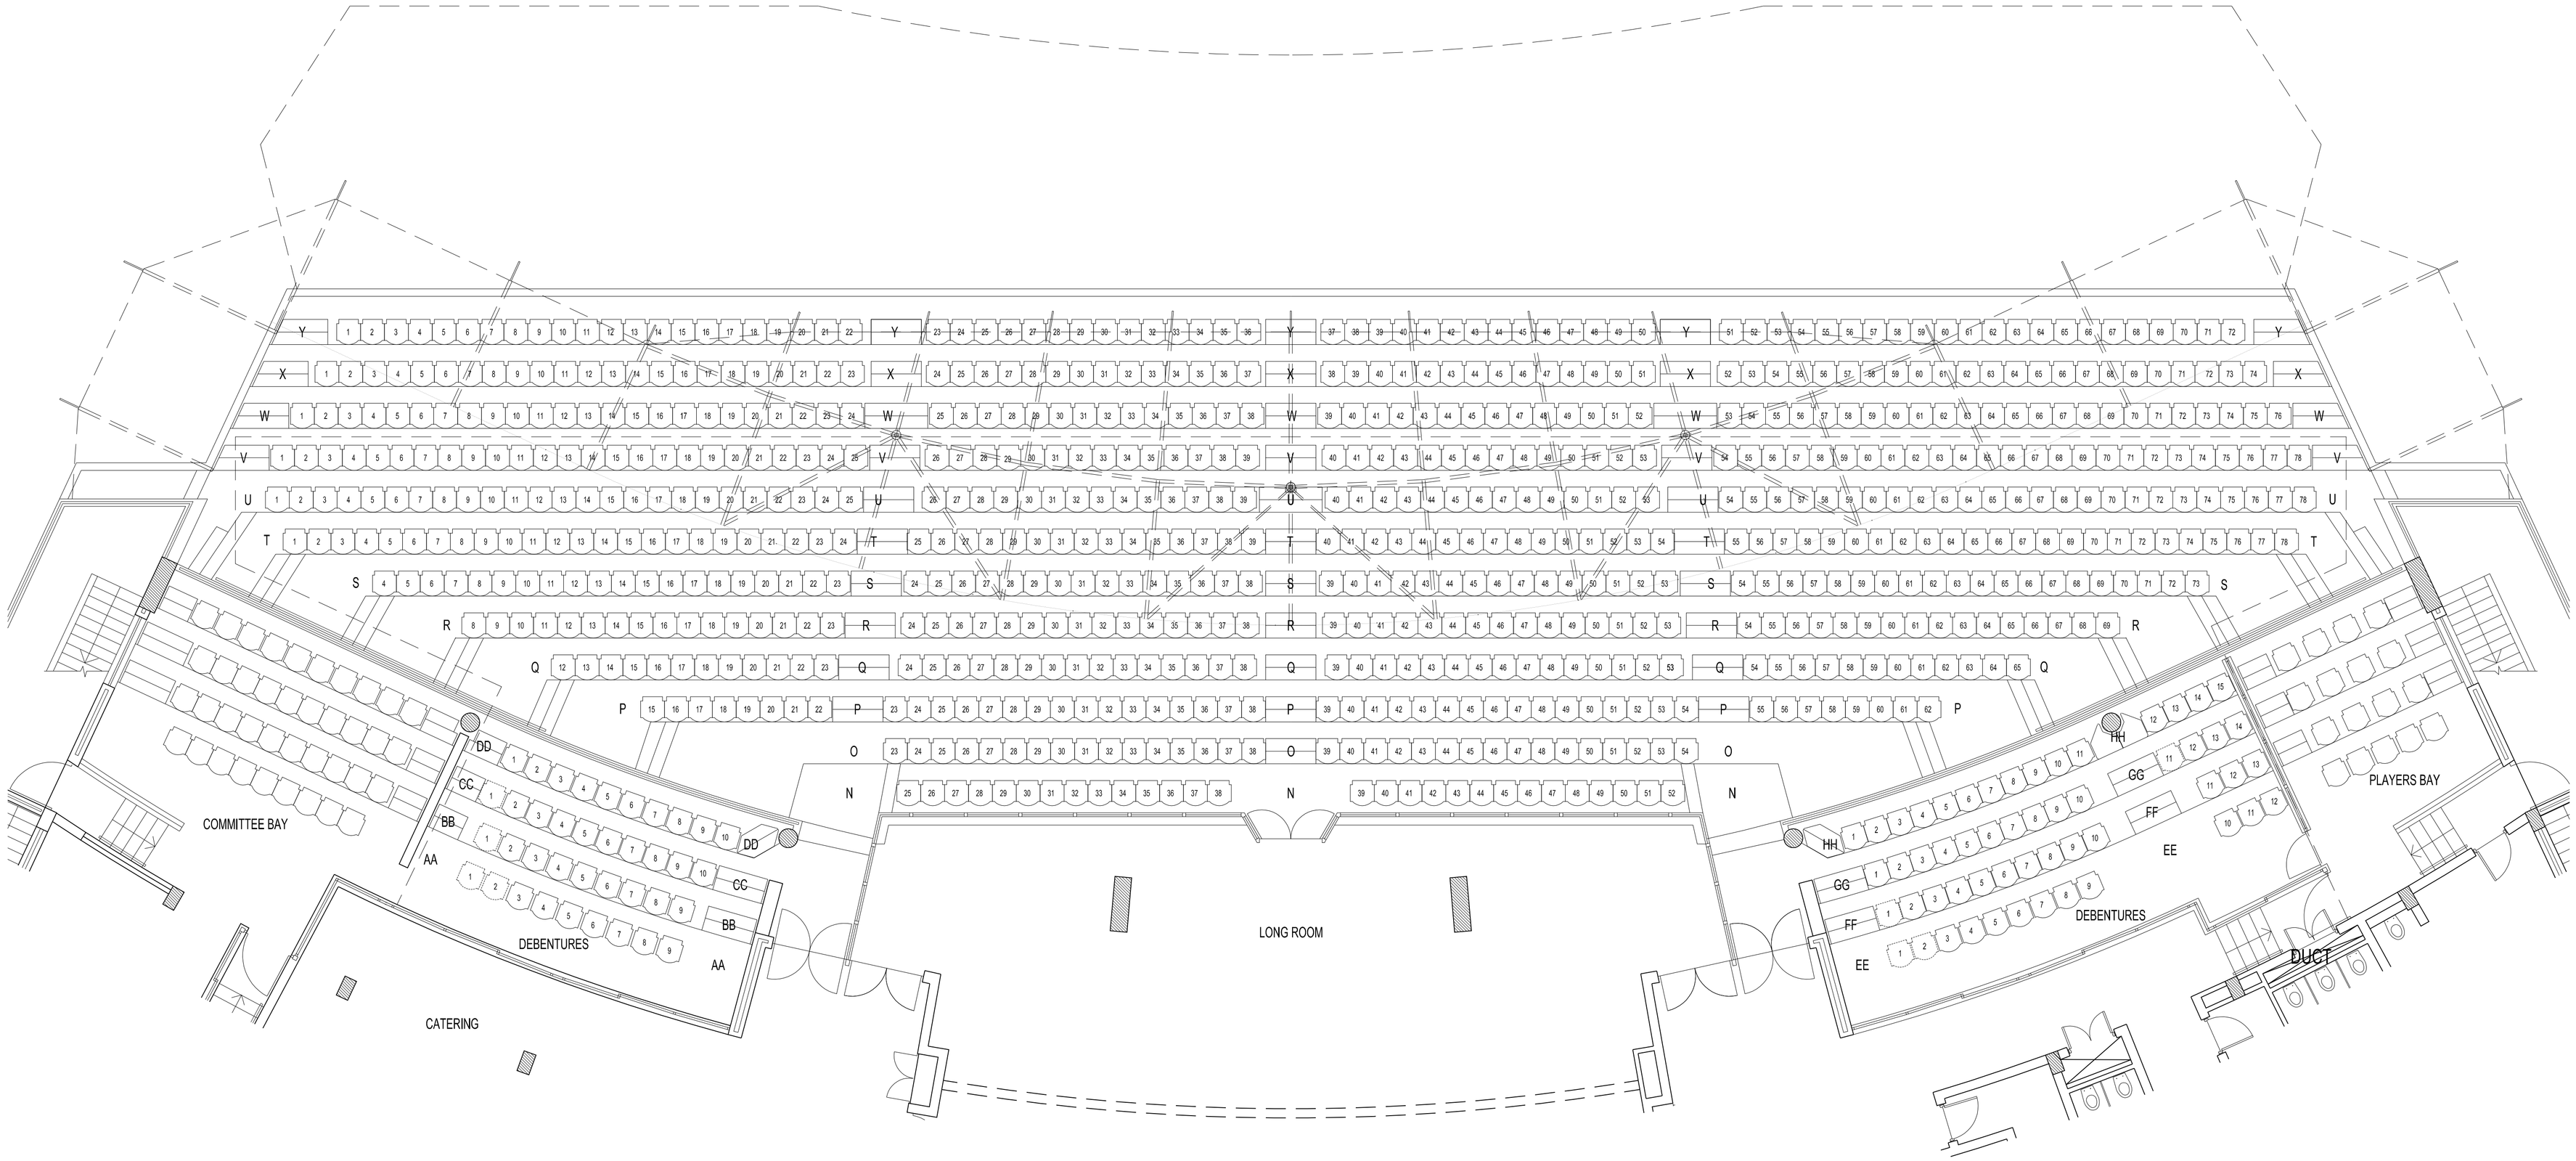

client					
architect	KMH ARCHITECTS ARCHITECTURE • INTERIOR DESIGN 116 LOOP STREET CAPE TOWN 8001 TEL 021423 4141 FAX 021 4261398 e-mail: arch@kmh.co.za				
workstage	WORKSTAGE				
project name	W P C C MEMBERS PAVILION				
drawing name	LEVEL 3 SEATING LAYOUT AND NUMBERING			dr no. 2.1-01	revision 0
date TO ISSUE	project no. 3700	scale SCALE	drawn AA	checked BB	0-00